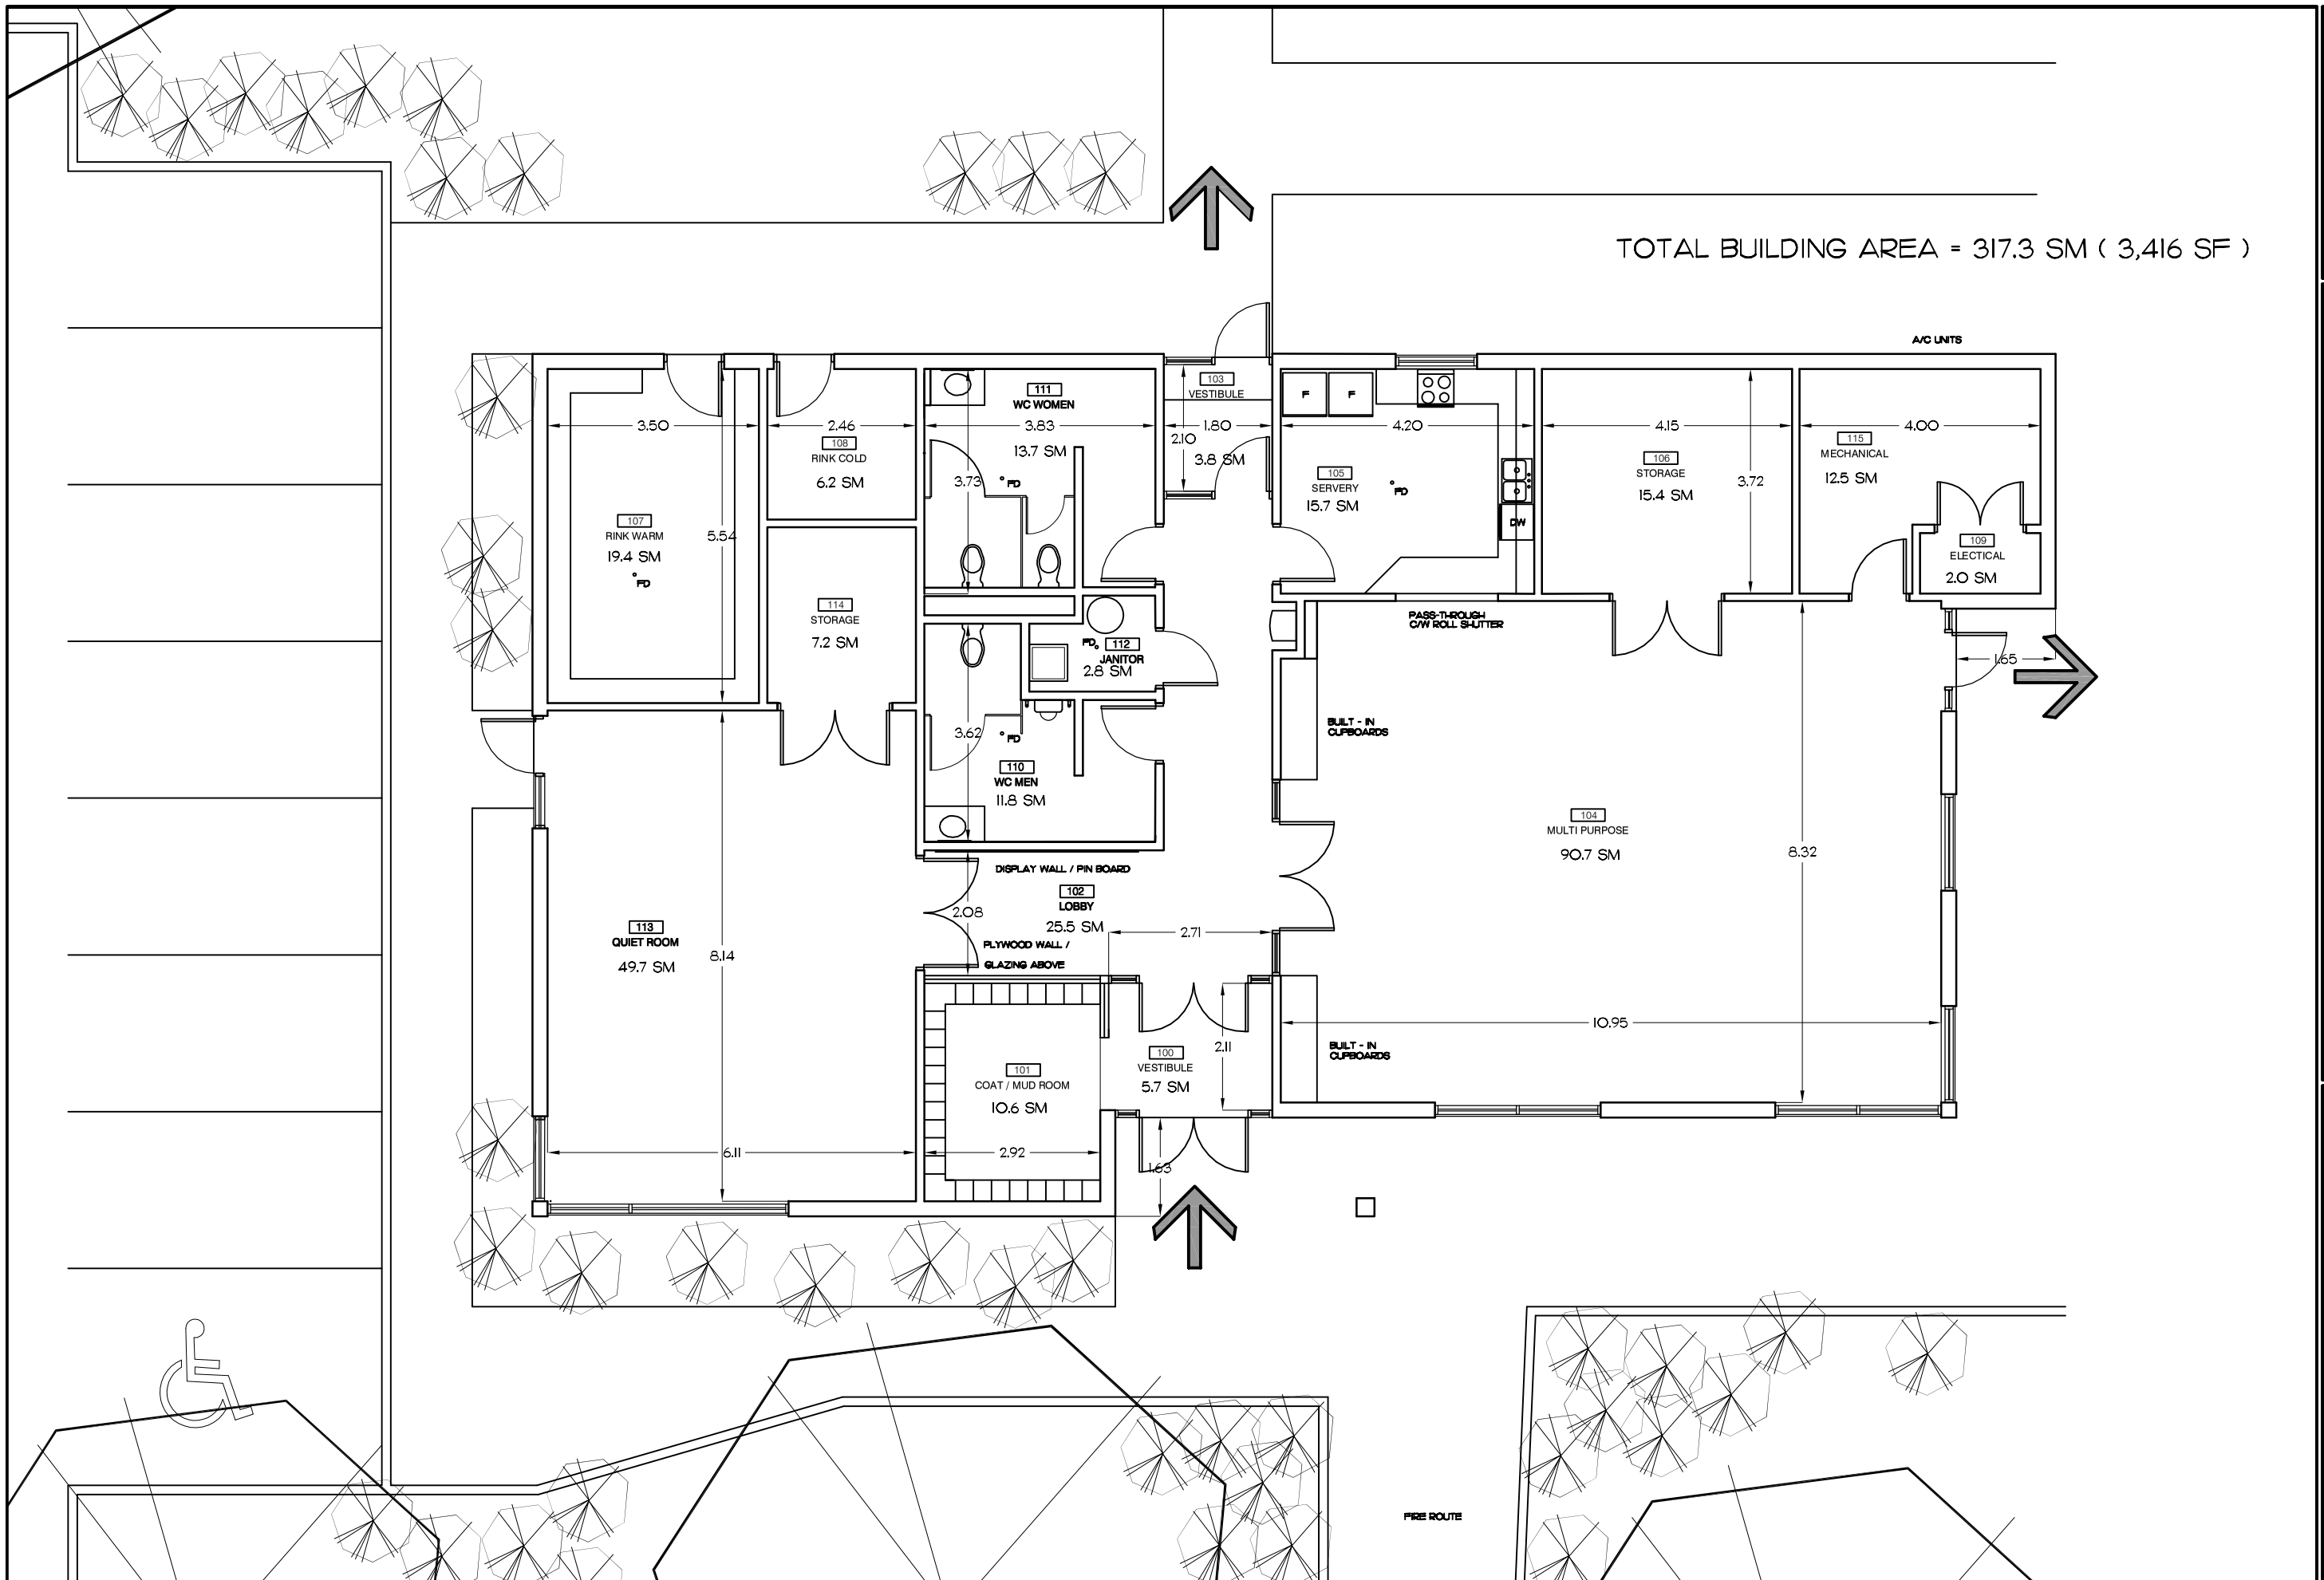

JOB NO. 11-04

DATE 6 JAN. 2010

DRAWING NO. A -2

PROJECT
QUALICUM / GRAHAM PARK COMMUNITY CENTRE
48 NANAIMO DRIVE OTTAWA ONTARIO

DRAWING
PROPOSED FLOOR PLAN
1 : 100

P&R
PYE & RICHARDS ARCHITECTS INC
824 MEATH STREET OTTAWA ONTARIO K1Z 6B8
TEL: 613 724-7700 FAX: 613 724-1289
EMAIL: info@pyeandrichardsarchitects.com